

MONUMENT RECORD  
State of Indiana - County of Monroe

Section: 1

Township: 7 North


Range: 2 West

Corner ID: InCr U-03

**Monument Description & Remarks:** 1 $\frac{3}{4}$ " Iron Rod. Survey Sign 3.5ft above ground at pt. B

**References On File:** Bernie Guerrettaz survey, Marion Reeves (2008), on file in Surveyor Office and Dustin Ballard survey, I-69 Section 4 (2011), on file in Recorder Office cabinet S2 envelope 45 and (IN2011008296)

RECOVERY TIE DRAWING  
Field Book 26 Page No. 70  
Field Book 31 Page No. 56  
Field Book 46 Page No. 06

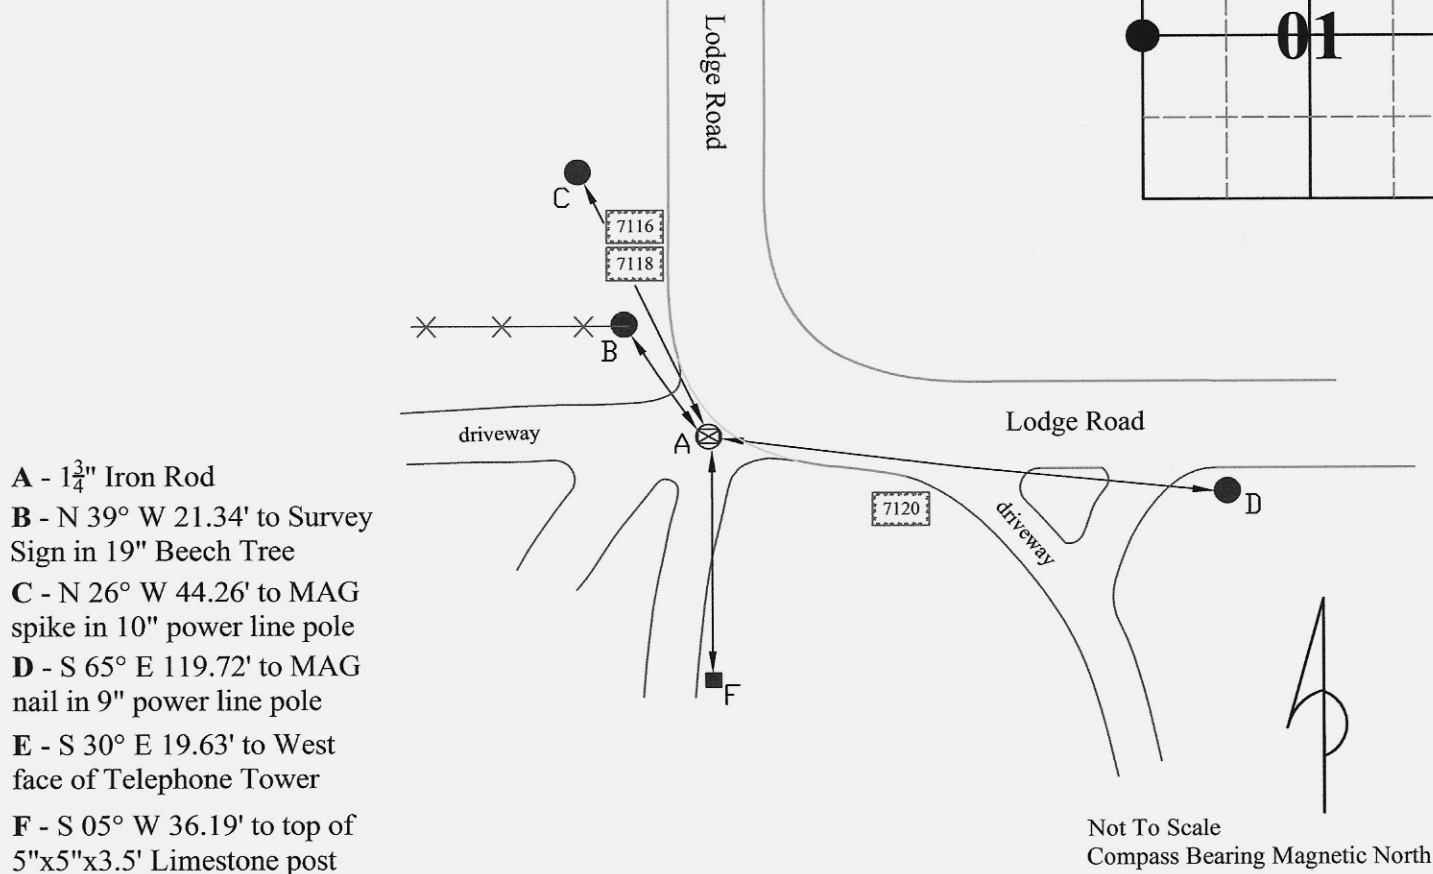

I, Kevin P. Enright, Monroe County Surveyor, hereby certify that this document was prepared under my direction in accordance with the provisions of section 36-2-12-11 of the Indiana Code; and the above data is given under my hand and seal this 5th day of October 1980.

Administered by the Monroe County Surveyor Review Board

Date: 2-21-2012

